DENT-X ENDOS AC/ACP/DC "PASS THROUGH" WALL INSTALLATION

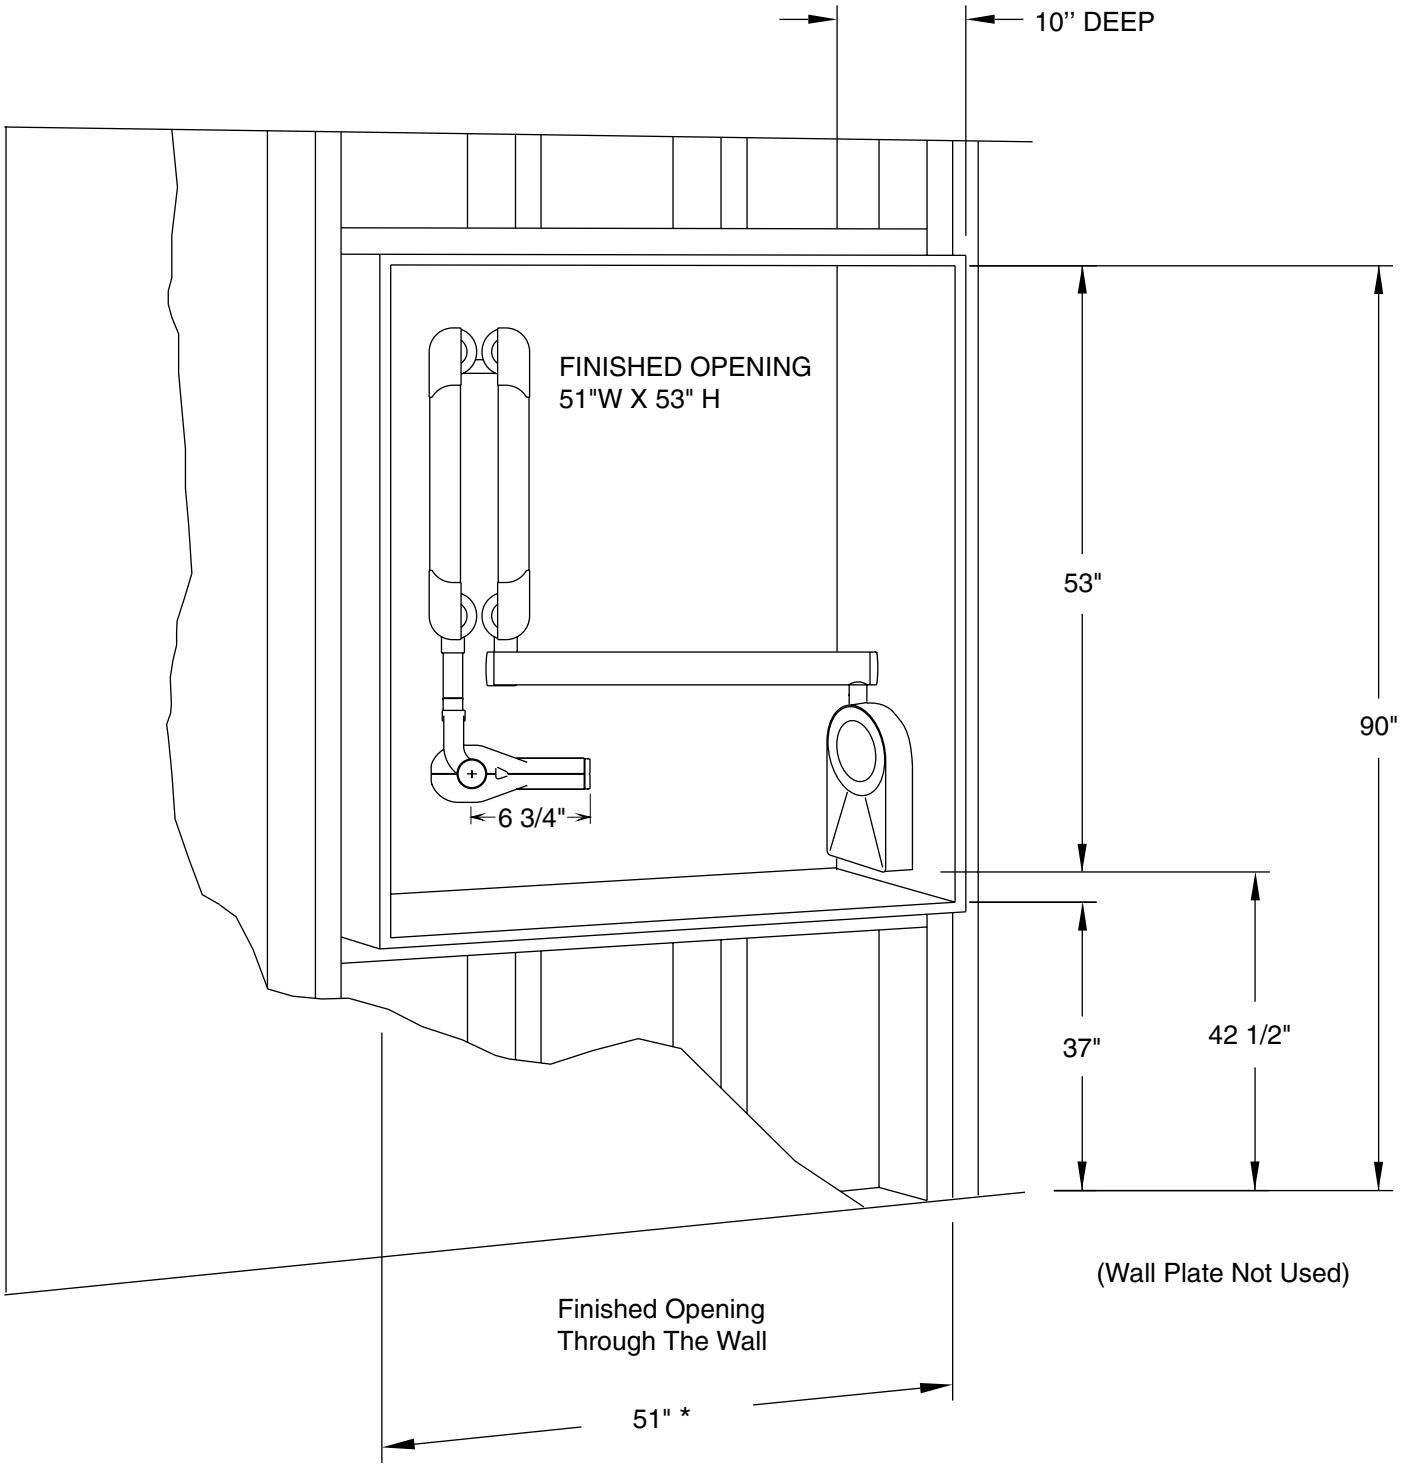

* Finished Width For Standard Arm
For Medium Extension Arm Finished Width = 43 1/2"
For Short Extension Arm Finished Width = 32"

Folding Arm Length = 51.25"
AC Tubehead From Pivot To End Of Cone = 6.75"
DC Tubehead From Pivot To End Of Cone = 6.38"